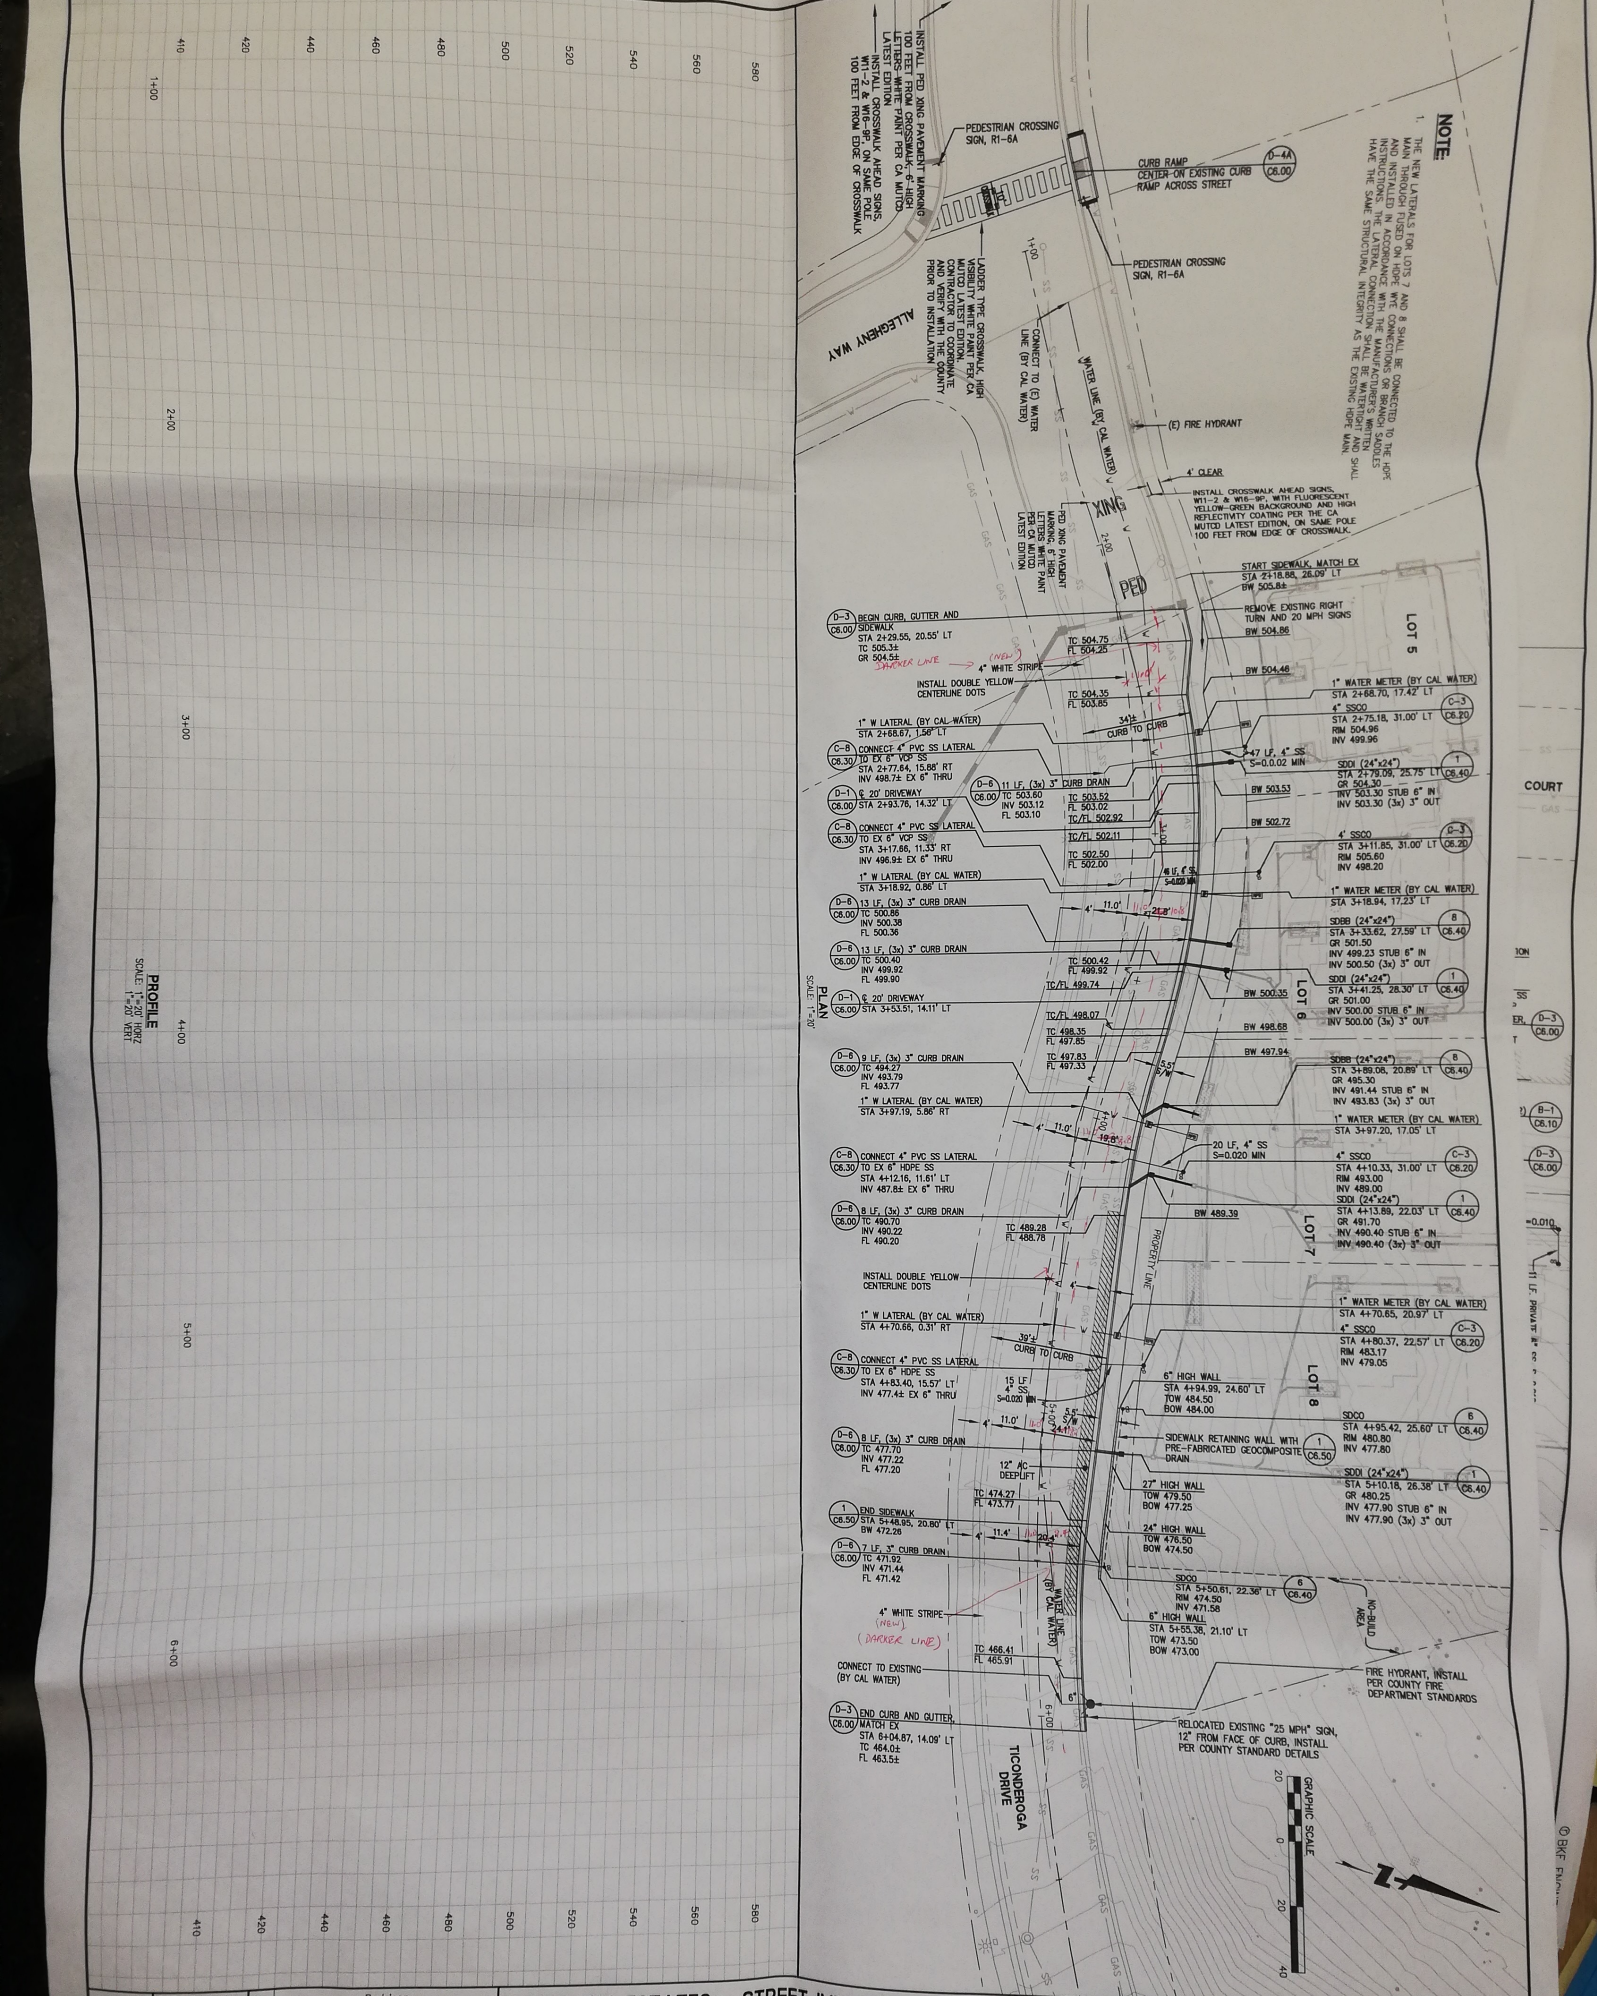

Sheet Number	Date	Scale	Design	Drawn	Approved	Job No
C3.00 OF	05/29/18	AS SHOWN	JT	AG	RH	950188-20

No.	Revisions

HIGHLAND ESTATES – STREET IMPROVEMENT PLANS
TICONDEROGA DRIVE, COBBLEHILL PLACE & COWPENS WAY
PLAN & PROFILE – TICONDEROGA DRIVE

CITY OF SAN MATEO SAN MATEO COUNTY CALIFORNIA

REGISTERED PROFESSIONAL ENGINEER RICHARD H. JOHNSON No. 43971 CIVIL STATE OF CALIFORNIA

BKF ENGINEERS | SURVEYORS | PLANNERS
255 SHORELINE DRIVE, SUITE 200
REDWOOD CITY, CA 94065
PHONE: (650) 482-6300
FAX: (650) 482-6399